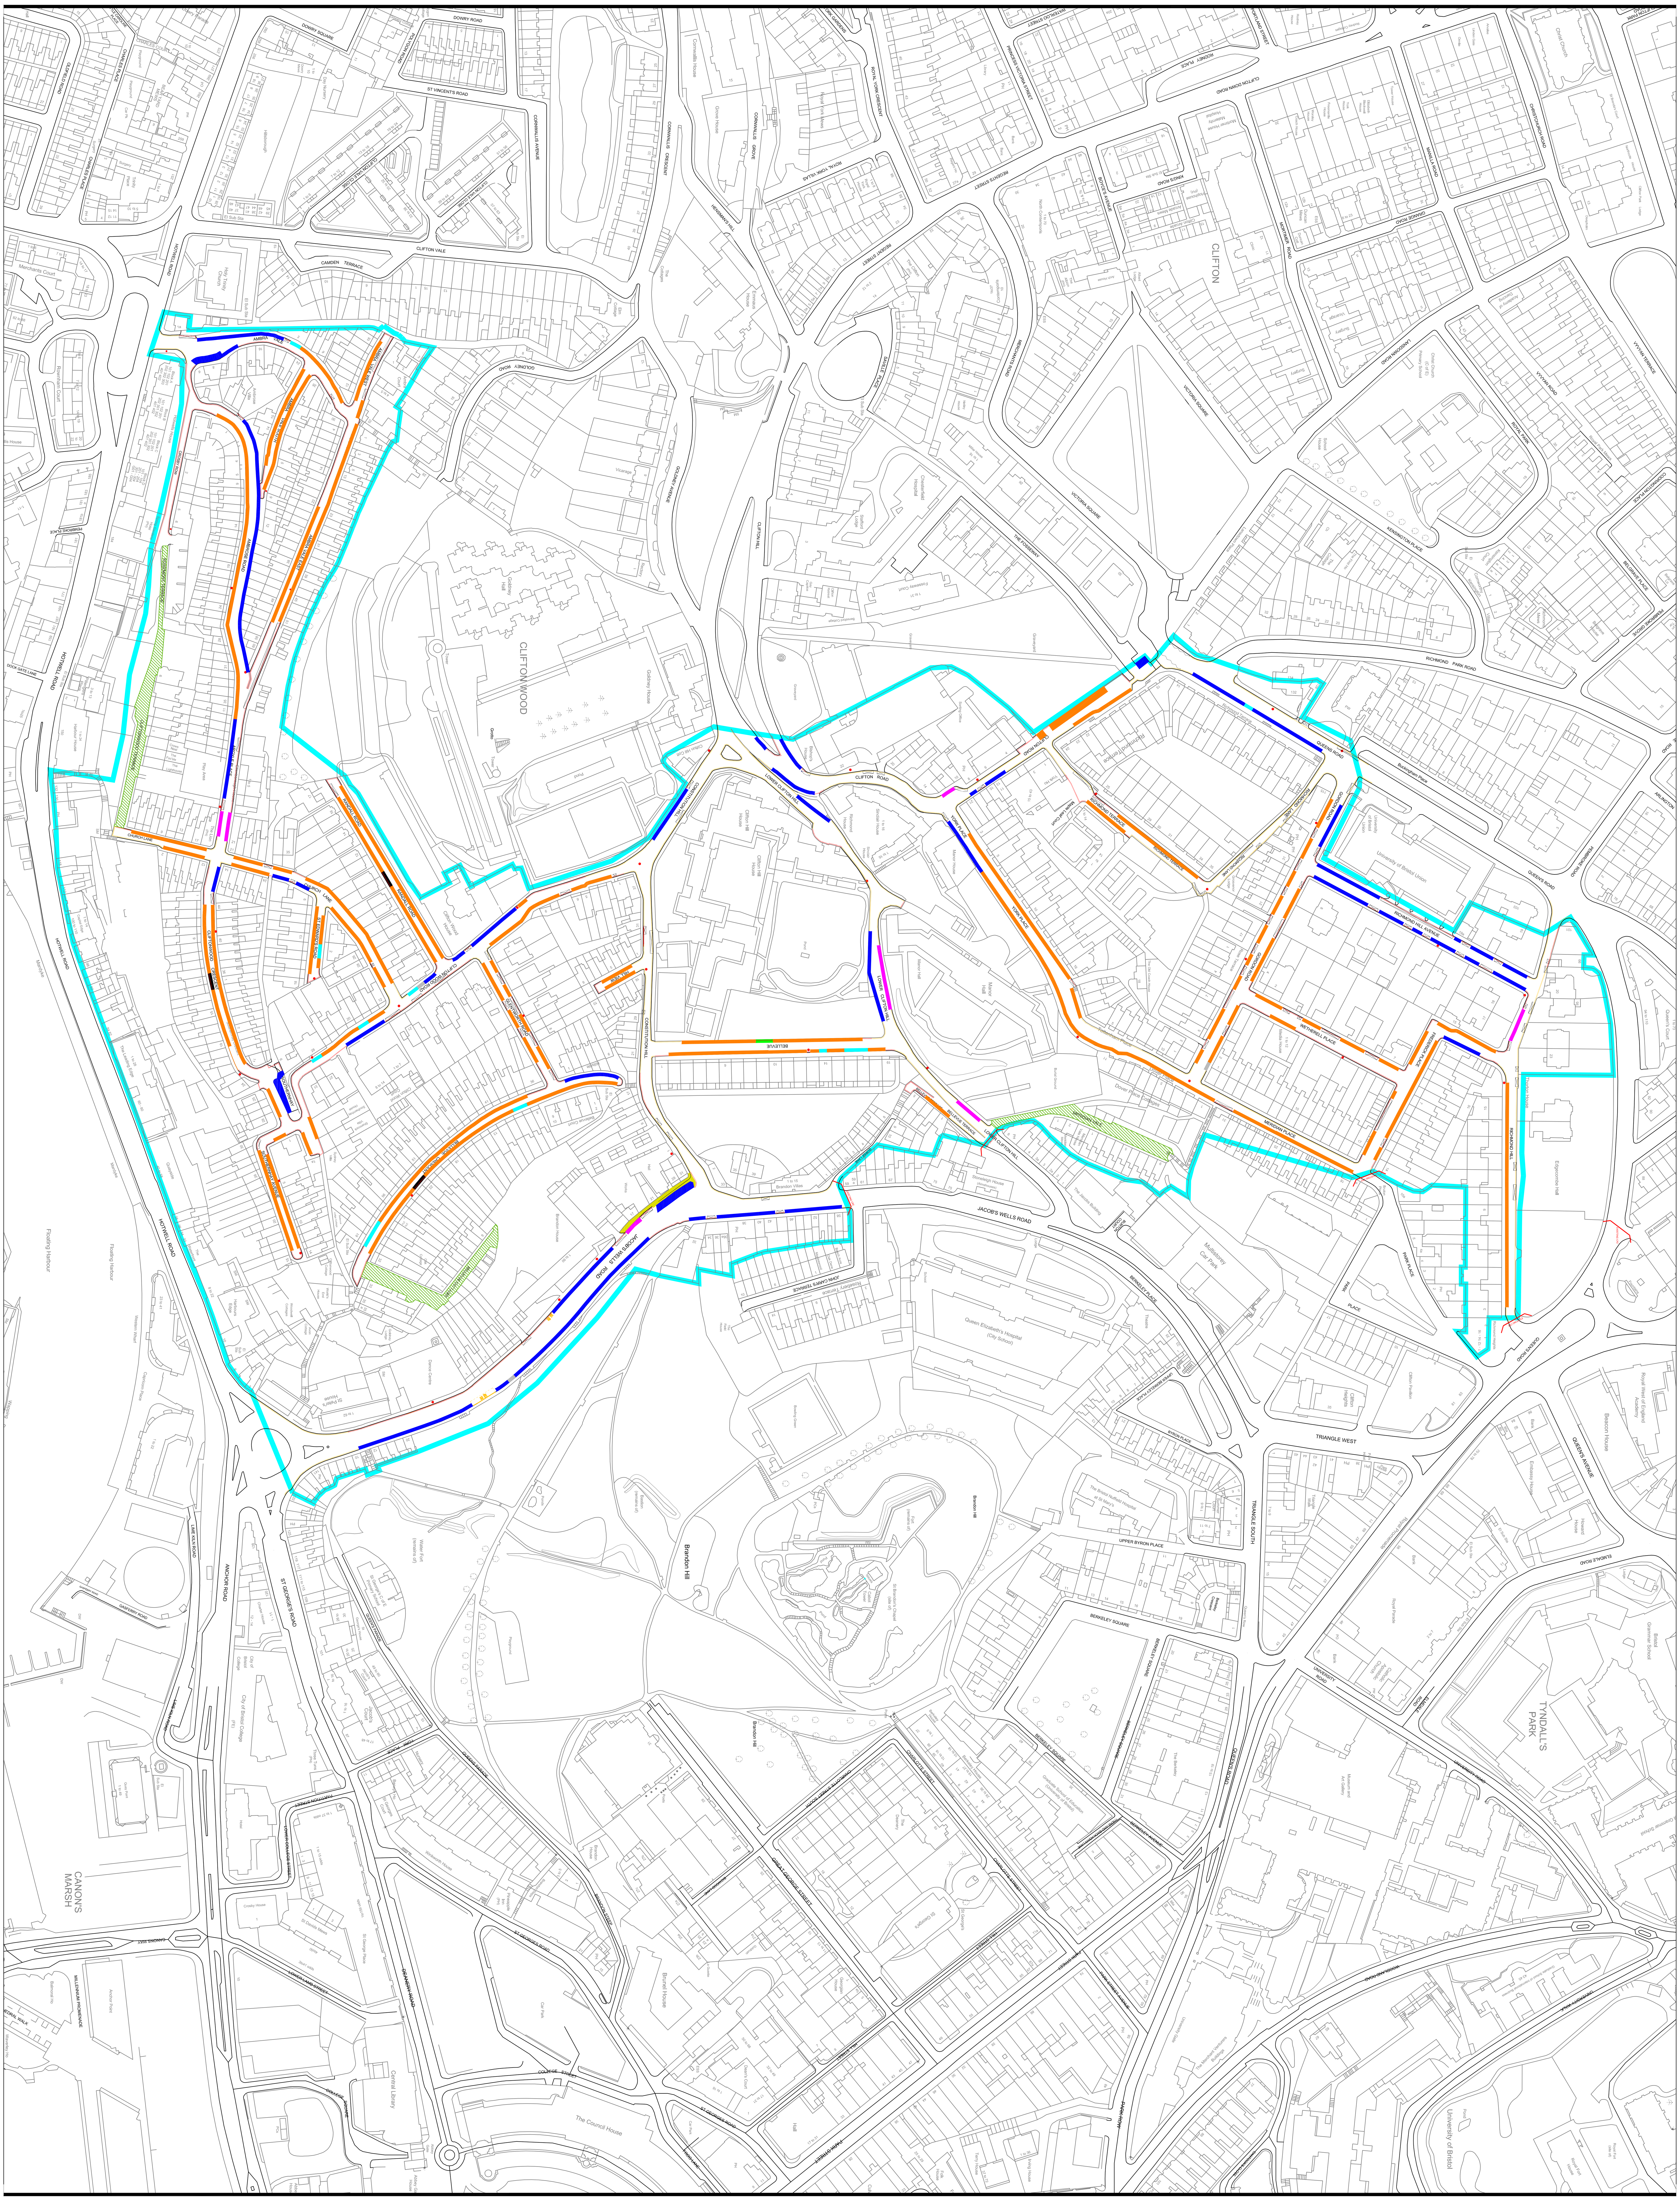

KEY

- EXISTING WAITING RESTRICTIONS
- PROPOSED WAITING RESTRICTIONS
- RESIDENTS PARKING ONLY 8am - 9pm MONDAY-SATURDAY
- RESIDENTS PARKING / PAY & DISPLAY 8am - 9pm MONDAY-SATURDAY
- PAY AND DISPLAY PARKING ONLY 8am - 9pm MONDAY-SATURDAY
- MANDATORY DISABLED BAY
- PROPOSED PASSING BAY
- CAR CLUB BAY
- EXISTING DROP KERB / ACCESS
- PROPOSED NEW DESIGN / PARKING LAYOUT
- PROPOSED COMMUNAL BIN STORE
- PRIVATE ROAD
- PROPOSED LOADING BAY
- EXISTING AMBULANCE BAY
- PROPOSED DISABLED BAY
- COACH / BUS PARKING
- UNDER DEVELOPMENT
- EXISTING TAXI BAY
- FIRE HYDRANT

OS NORTH

BRISTOL CITY COUNCIL

Project
CLIFTONWOOD PARKING SCHEME

Title
DRAFT SCHEME DESIGN

STATUS

☒ Preliminary ☐ Tender ☐ Construction ☐ As Built

SCALE 1:500 @ A0